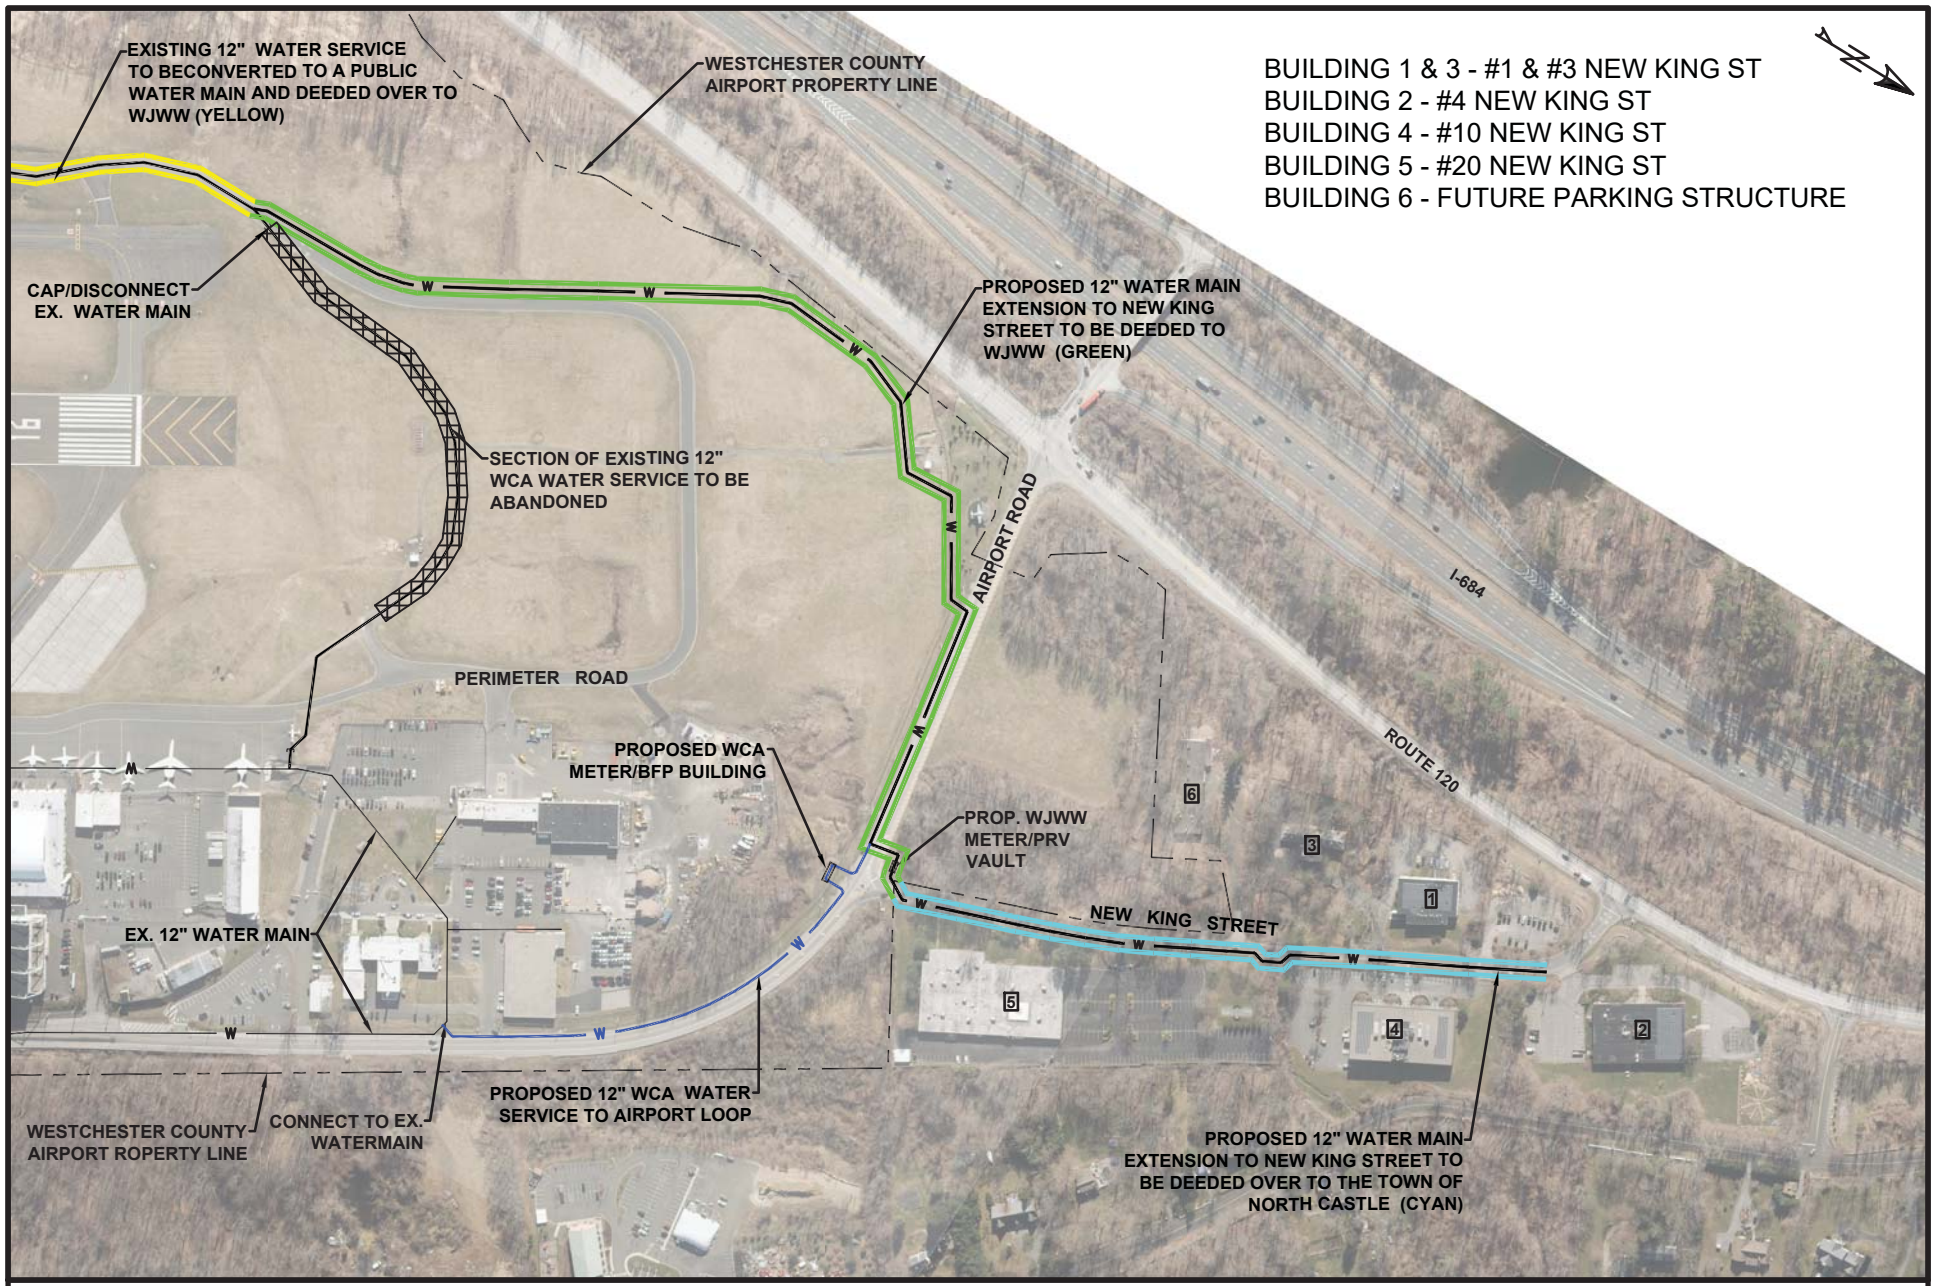

D&B ENGINEERS AND ARCHITECTS

DOMESTIC WATER LINE IMPROVEMENTS
WESTCHESTER COUNTY AIRPORT
TOWN OF HARRISON AND NORTH CASTLE AND VILLAGE OF RYE BROOKE, NEW YORK

PROPOSED NEW KING STREET WATER MAIN EXTENSION

SCALE: 1" = 400'